1st ANGLE PROJECTION UNLESS OTHERWISE INDICATED	DIMENSIONS IN MM	SCALE AT FULL SIZE DRAWING	DRAWING SIZE A3	STANDARD DRAWING No.	ISSUE	FILE LOCATION

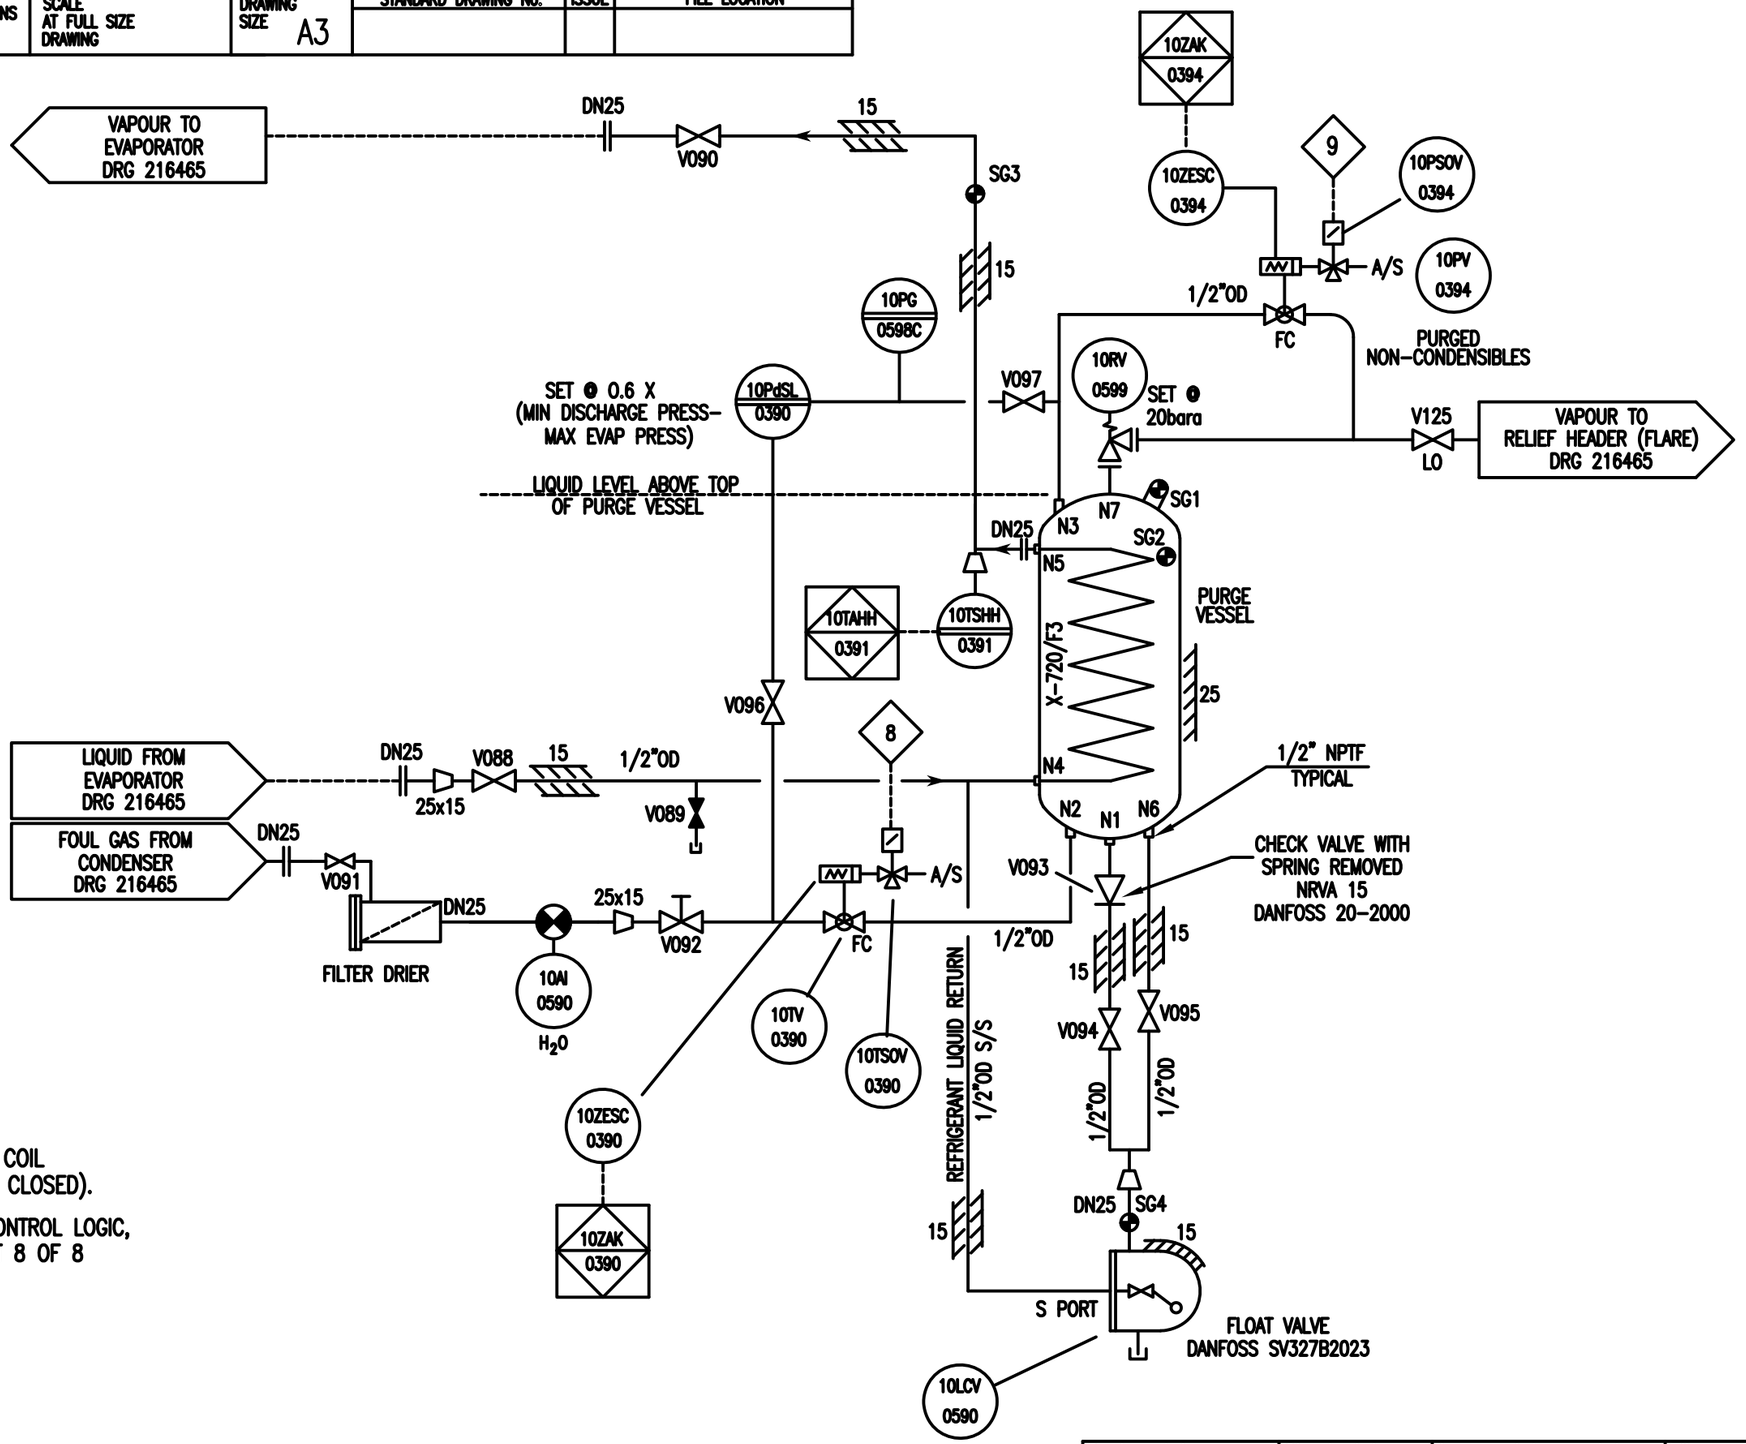

NOTE:-

PERIODICALLY DRAIN OIL FROM COIL VIA V089, (WITH V088 & V090 CLOSED).

FOR DETAILS OF PURGE UNIT CONTROL LOGIC, REFER TO DRG No. 216993 SHT 8 OF 8

FOR DETAILS OF VESSEL, REFER TO DRG No. 216992

FOR PURGE UNIT G.A, REFER TO DRG No. 217052

FOR PURGE UNIT BASEFRAME, REFER TO DRG No. 217053

ALL PRESSURE INSTRUMENTS ARE FITTED WITH LOCAL ISOLATION/TEST VALVES. THESE ARE NOT SHOWN TO AID CLARITY.

(INSTALLATION WITH THERMOSYPHON CONDENSING COIL)

Designed by	Checked by	Approved by – date	Filename	Date	Scale

Darbury

PARAXYLENE PURIFICATION PLANT

P&ID PROPANE REFRIGERANT NON-CONDENSABLES PURGE UNIT

Drawing	Revision	Sheet
001 – PID	A	1/1